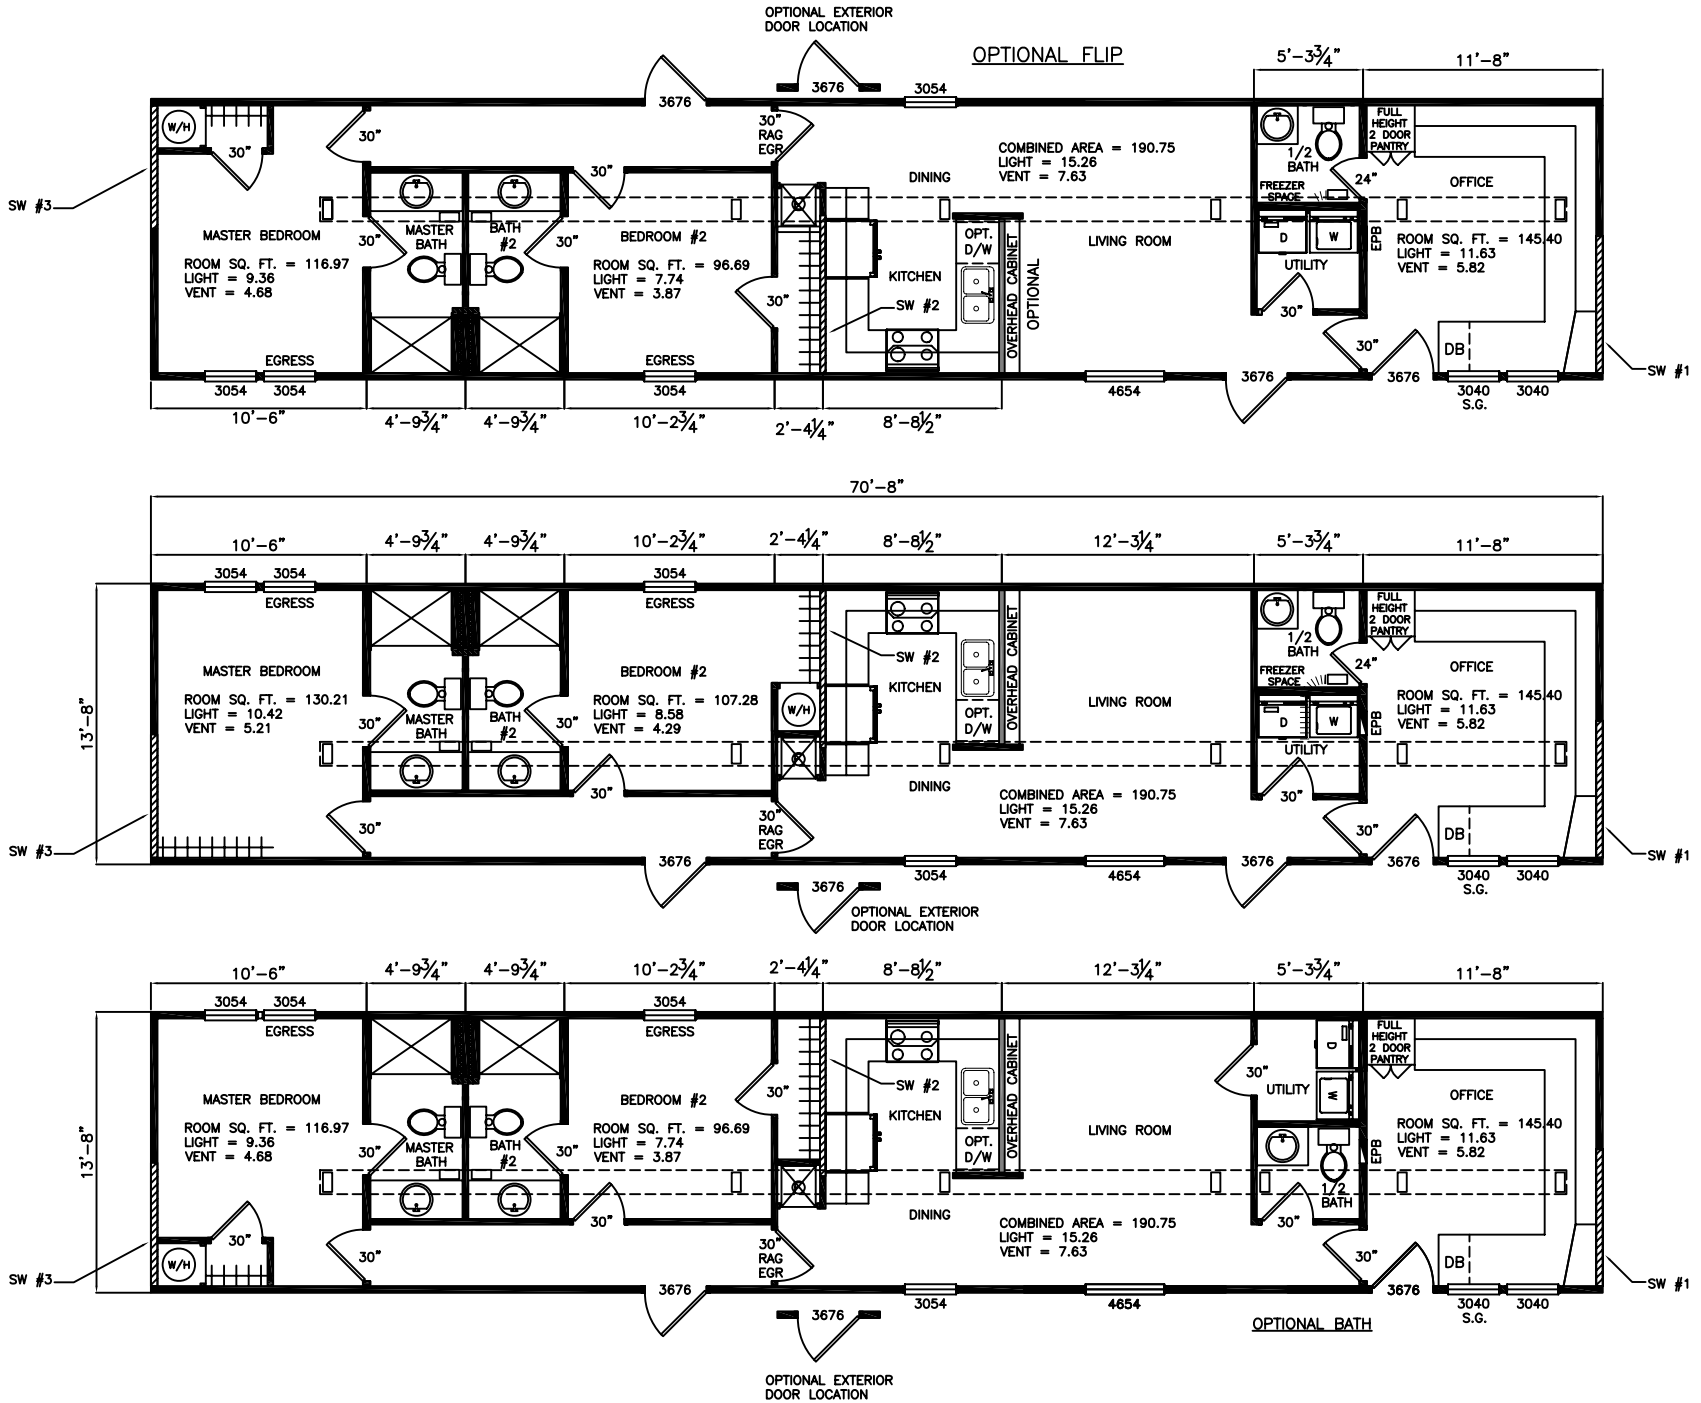

SHEARWALL DATA WIND ZONE 1	1	2	3	4
SHEARWALL NUMBER	19'-0"	35'-3"	16'-5"	N/A
TRIBUTARY SPAN	80"	92"	72"	---
LENGTH	150	250	150	---
PLF	*1	2	2	---
NUMBER OF JOISTS	DIAPHRAGM	CEILING		

* WITH FULL DEPTH CROSSMEMBER

Legacy Housing

DATE:	MODEL:	TITLE:	DWG#
05/20/2010	1474-22AOF	FLOOR PLAN LAYOUT	MP-66.1.1
SCALE: NTS	DRAWN BY: K. WILLETT		

REV. #	DESCRIPTION:	DATE:	REV. BY:
1	ADD OPT. FLIP & 1/2 BATH UTILITY. MOVE W/C IN STANDARD 1/2 BATH.	07/21/2010	K. WILLETT
2	MOVED W/H & OMIT CLOSET WALLS IN BOTH BEDROOMS.	03/07/2011	K. WILLETT