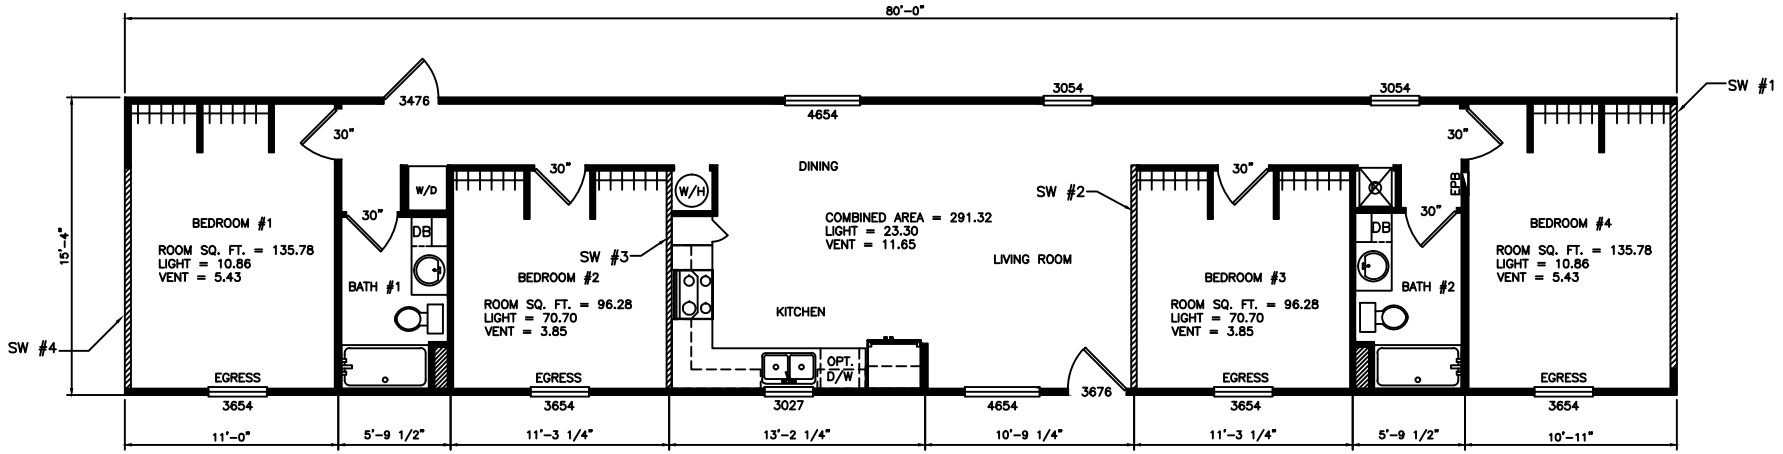

* WITH FULL DEPTH CROSSMEMBER * 84" SIDE WALLS

SHEARWALL DATA WIND ZONE 1				
SHEARWALL NUMBER	1	2	3	4
TRIBUTARY SPAN	14'-0"	26'-0"	26'-0"	14'-0"
LENGTH	60"	112"	112"	60"
PLF	150	150	150	150
NUMBER OF JOISTS	*1	4	4	2
DIAPHRAGM	CEILING			

SHEARWALL DATA WIND ZONE 2				
SHEARWALL NUMBER	1	2	3	4
TRIBUTARY SPAN	14'-0"	26'-0"	26'-0"	14'-0"
LENGTH	156"	124"	124"	156"
PLF	150	350	350	150
NUMBER OF JOISTS	*1	6	6	2
DIAPHRAGM	CEILING			

SHEARWALL DATA WIND ZONE 3				
SHEARWALL NUMBER	1	2	3	4
TRIBUTARY SPAN	14'-0"	26'-0"	26'-0"	14'-0"
LENGTH	140"	124"	124"	140"
PLF	200	419	419	200
NUMBER OF JOISTS	*1	6	6	2
DIAPHRAGM	CEILING			

Legacy Housing

DATE:	MODEL:	TITLE:	DWG #:
8/19/2013	B-1684-42SD	FLOOR PLAN	MP-156.1.1
SCALE: NTS	DRAWN BY: WEC		

REV #	DESCRIPTION	DATE	REVISED BY: